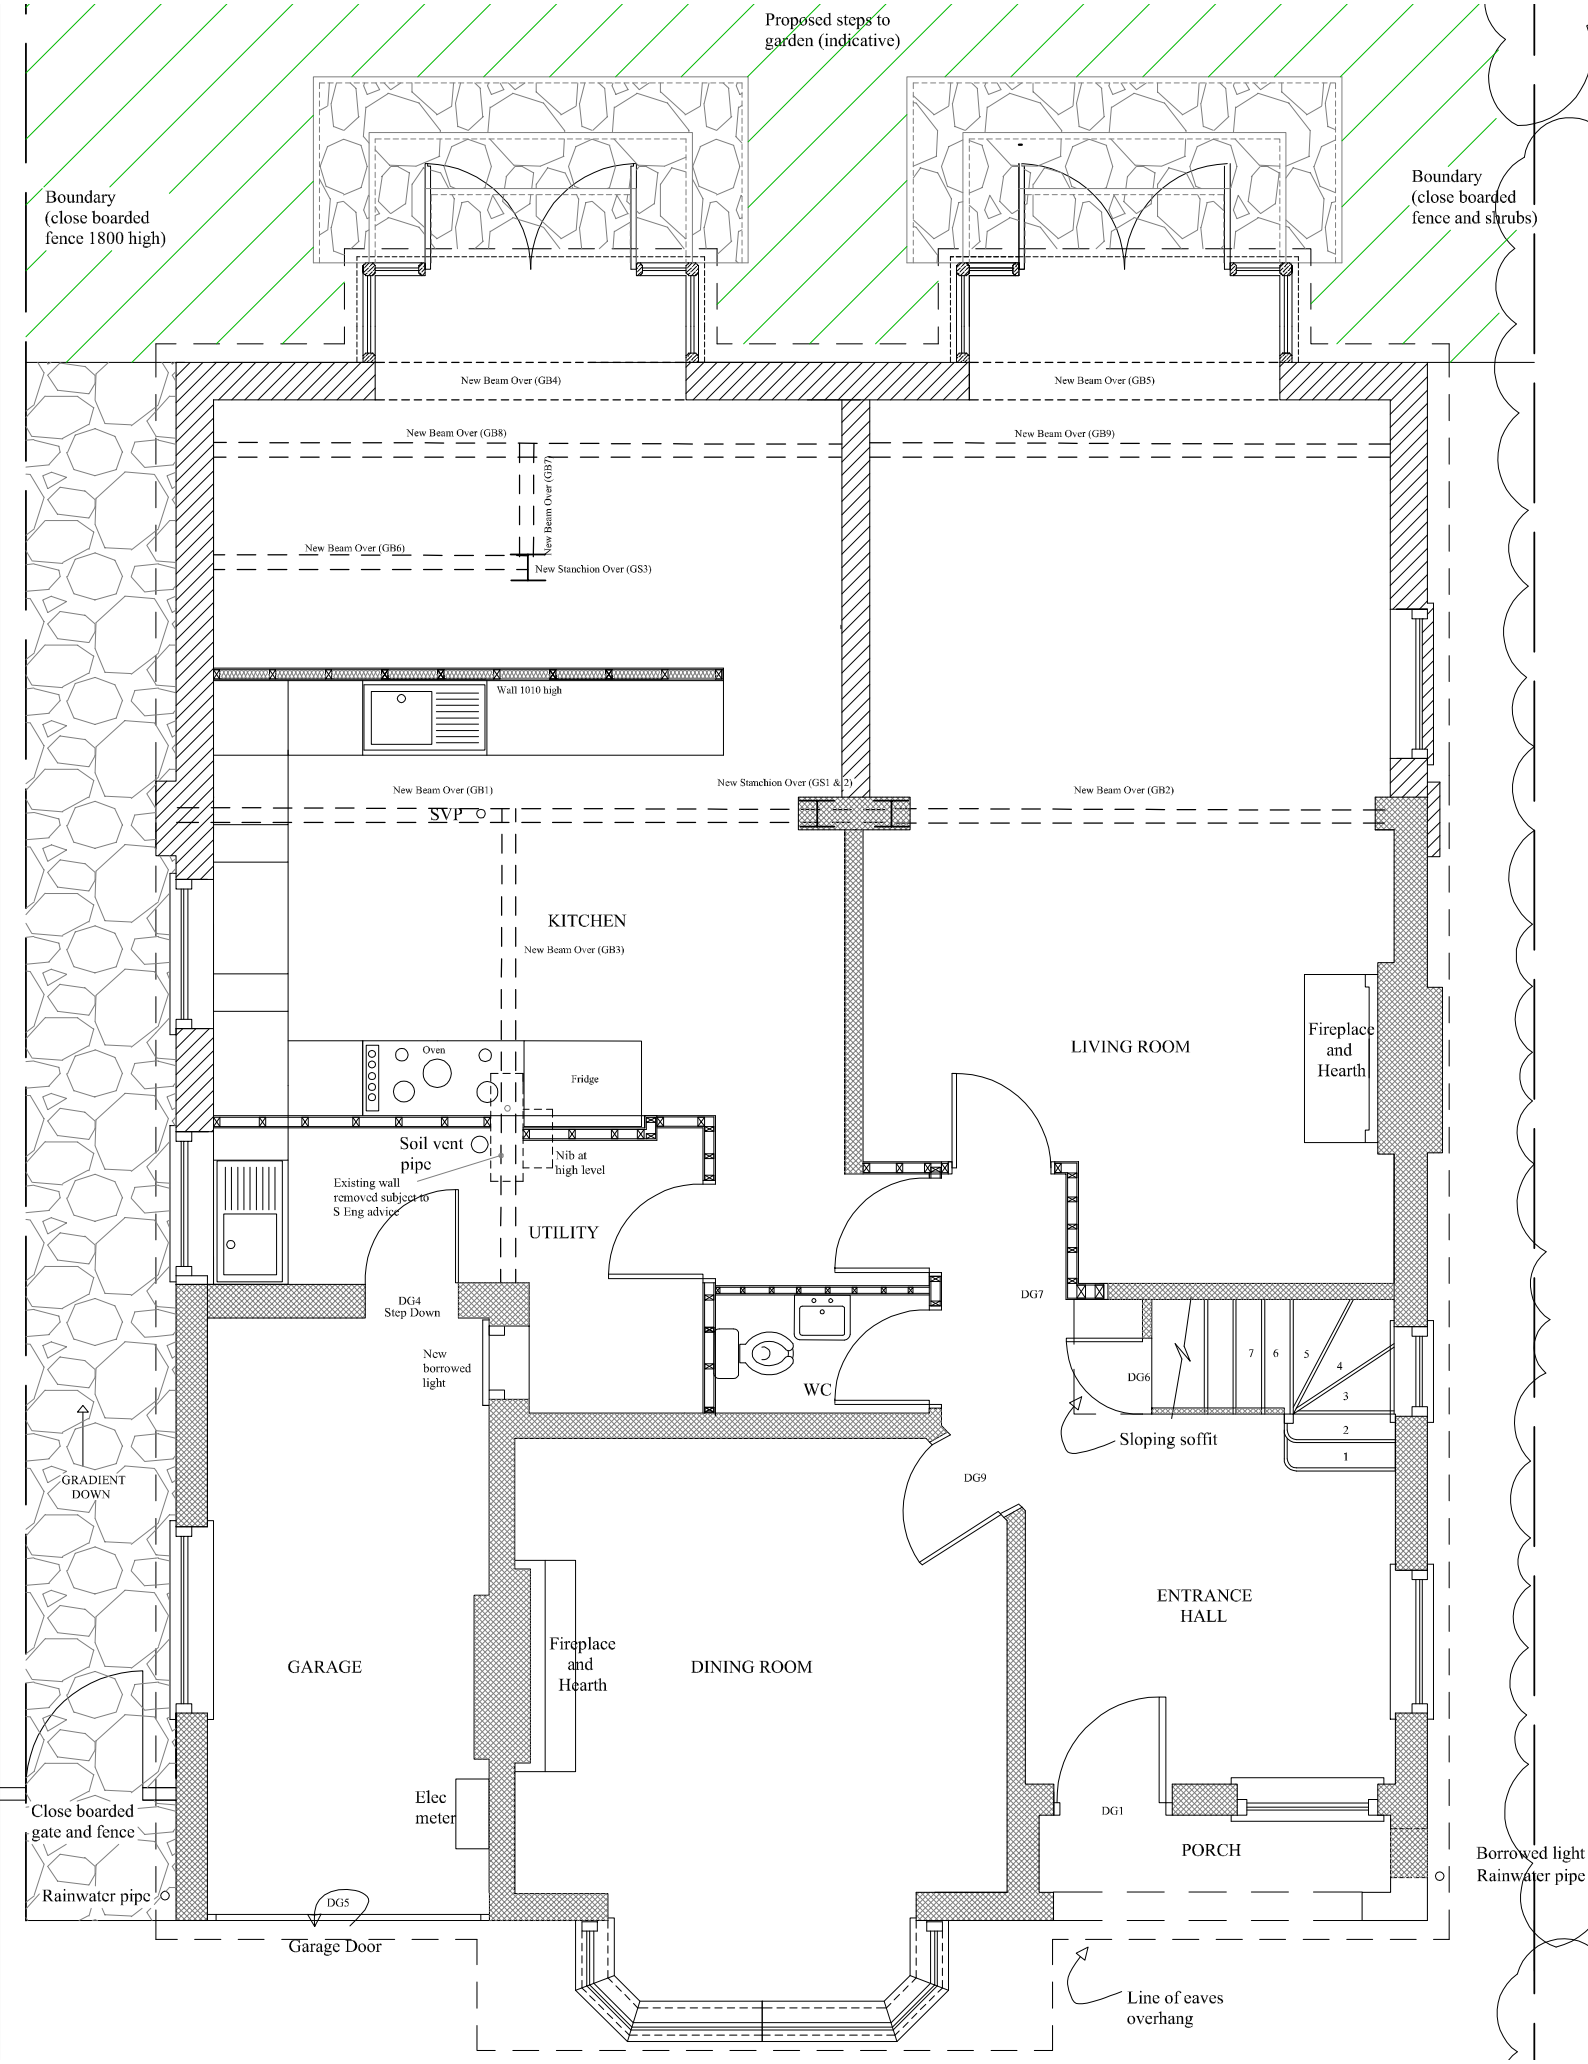
Proposed steps to garden (indicative)
Boundary (close boarded fence 1800 high)
Boundary (close boarded fence and shrubs)
New Beam Over (GB4)
New Beam Over (GB5)
New Beam Over (GB8)
New Beam Over (GB9)
New Beam Over (GB7)
New Beam Over (GB6)
New Stanchion Over (GS3)
Wall 1010 high
New Beam Over (GB1)
New Stanchion Over (GS1 & 2)
New Beam Over (GB2)
SVP
KITCHEN
New Beam Over (GB3)
Oven
Fridge
Soil vent pipe
Nib at high level
Existing wall removed subject to S Eng advice
UTILITY
LIVING ROOM
Fireplace and Hearth
DG4 Step Down
New borrowed light
WC
DG7
DG6
Sloping soffit
7
6
5
4
3
2
1
DG9
GRADIENT DOWN
ENTRANCE HALL
GARAGE
Fireplace and Hearth
DINING ROOM
Elec meter
DG1
PORCH
Close boarded gate and fence
Rainwater pipe
DG5
Garage Door
Borrowed light
Rainwater pipe
Line of eaves overhang